TREE TO REMAIN - LOP BRANCHES TO CLEAR NEW STRUCTURE

REMOVE BLOCKS FOR WINDOWS

REMOVE ALL WALLS AND DOORS

REMOVE CONCRETE FOOTPATHS

REMOVE WINDOWS, DOOR AND WALLS

REMOVE RAMP AND STEPS

REMOVE METAL AWNING AND POSTS

REMOVE ALL ROOF SHEETING, FLUMES, FLASHINGS AND ASSOCIATED TRIM

REMOVE ALL CEILING PANELS AND ASSOCIATED TRIM

REMOVE BLOCKS FOR WINDOWS

REMOVE AWNING AND ASSOCIATED FITTINGS
MAKE GOOD WALLS
(A/C UNITS TO BE REMOVED AND RELOCATED
TO REAR OF BUILDING FOR CONTINUING USE)

REMOVE RWP's, RAIN HEADS AND ASSOCIATED SUMPS

REMOVE SECTION OF PANEL FENCE

REMOVE WALL CLADDINGS, DOORS AND WINDOWS

REMOVE ALL CONCRETE PATHS AND CONCRETE KERB

REMOVE CANOPY STRUCTURE

REMOVE SHADE CLOTH, METAL STRUCTURE AND CONCRETE

REMOVE ALL BUILDINGS, SLABS AND ASSOCIATED WORKS

REMOVE WALLS

REMOVE GARAGE - FLOOR SLAB TO REMAIN

REMOVE RWP's, RAIN HEADS AND ASSOCIATED SUMPS

REMOVE ALL EXISTING FENCE AND POST FOOTINGS

DISCONNECT A/C UNITS AND HWU AND RELOCATE TO REAR OF BUILDING

REMOVE FENCE

CUT DOWN WALL OF PUMP TANK TO REDUCE
LID FOR PAVING TO COVER OVER

RELOCATE A/C UNITS AND HWU TO REAR OF BUILDING

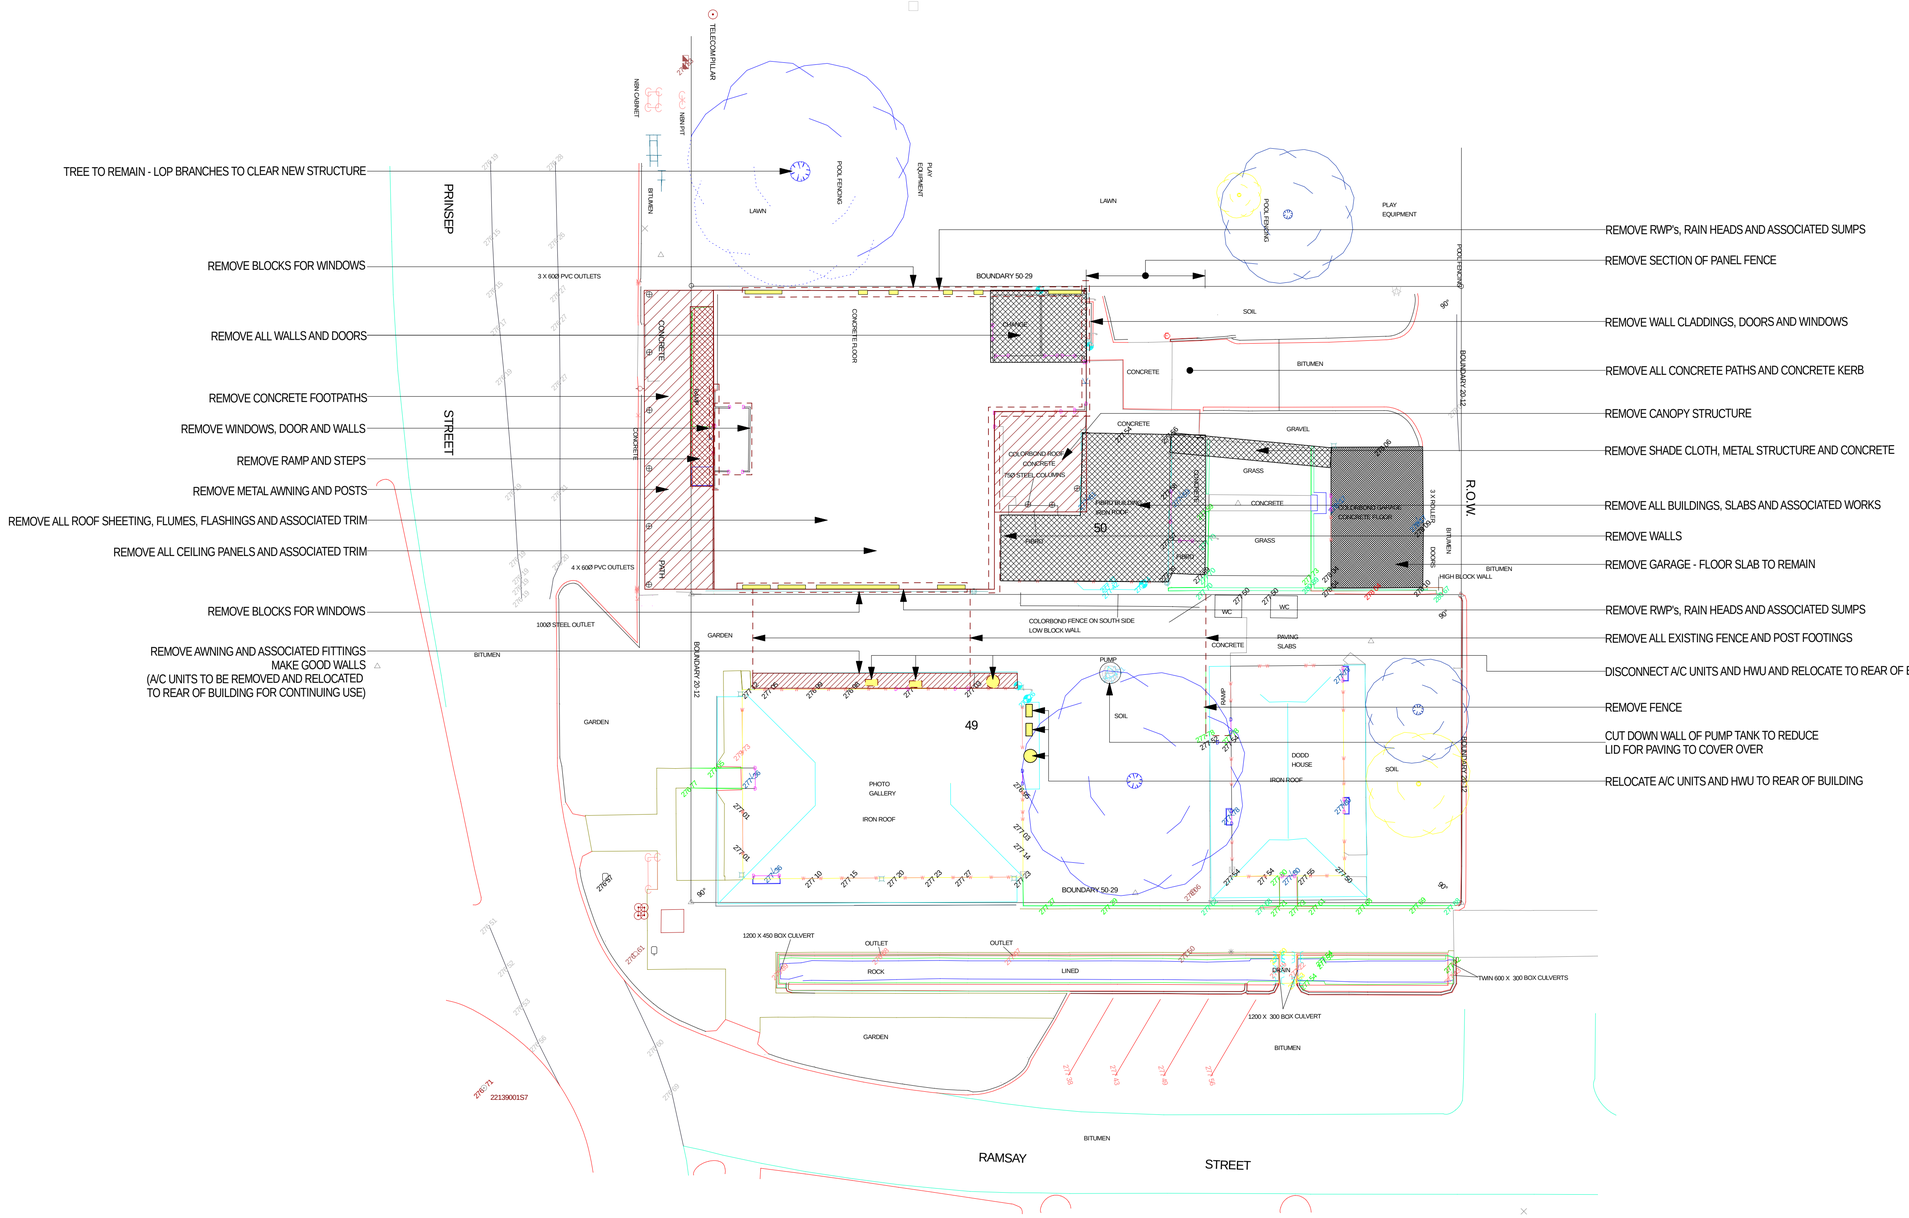

0 1m 2m 3m 4m 5m 6m 7m 8m 9m

SCALE 1:100 When printed on A1

CARTMAN DESIGNS
SUITE 3.0 DISPENCE BUSINESS CENTRE, 75 ST EDMPSTEN STREET
PH: (08) 9328 6555 FAX: (08) 9328 6666
E-MAIL: DESIGN@CARTMAN.COM.AU
CARTMAN (WA) PTY. LTD.
ACN: 117 653 726 ABN: 38 117 653 726 ICC: Inc 1998

DO NOT SCALE FROM THIS DRAWING
This drawing is for reading purposes ONLY and shall be read in conjunction with all other drawings, specifications and instructions issued which relate to this project.

REV	DESCRIPTION	DATE
D	ISSUED FOR TENDER	19.10.18

WOODLANDS CULTURAL COMMUNITY AND VISITORS CENTRE
Scale 1:200 @ A1

Date:	Project No.	Drawing:	Sheet no.
070218	2050	SHIRE OF DUNDAS DEMOLITION PLAN	A010