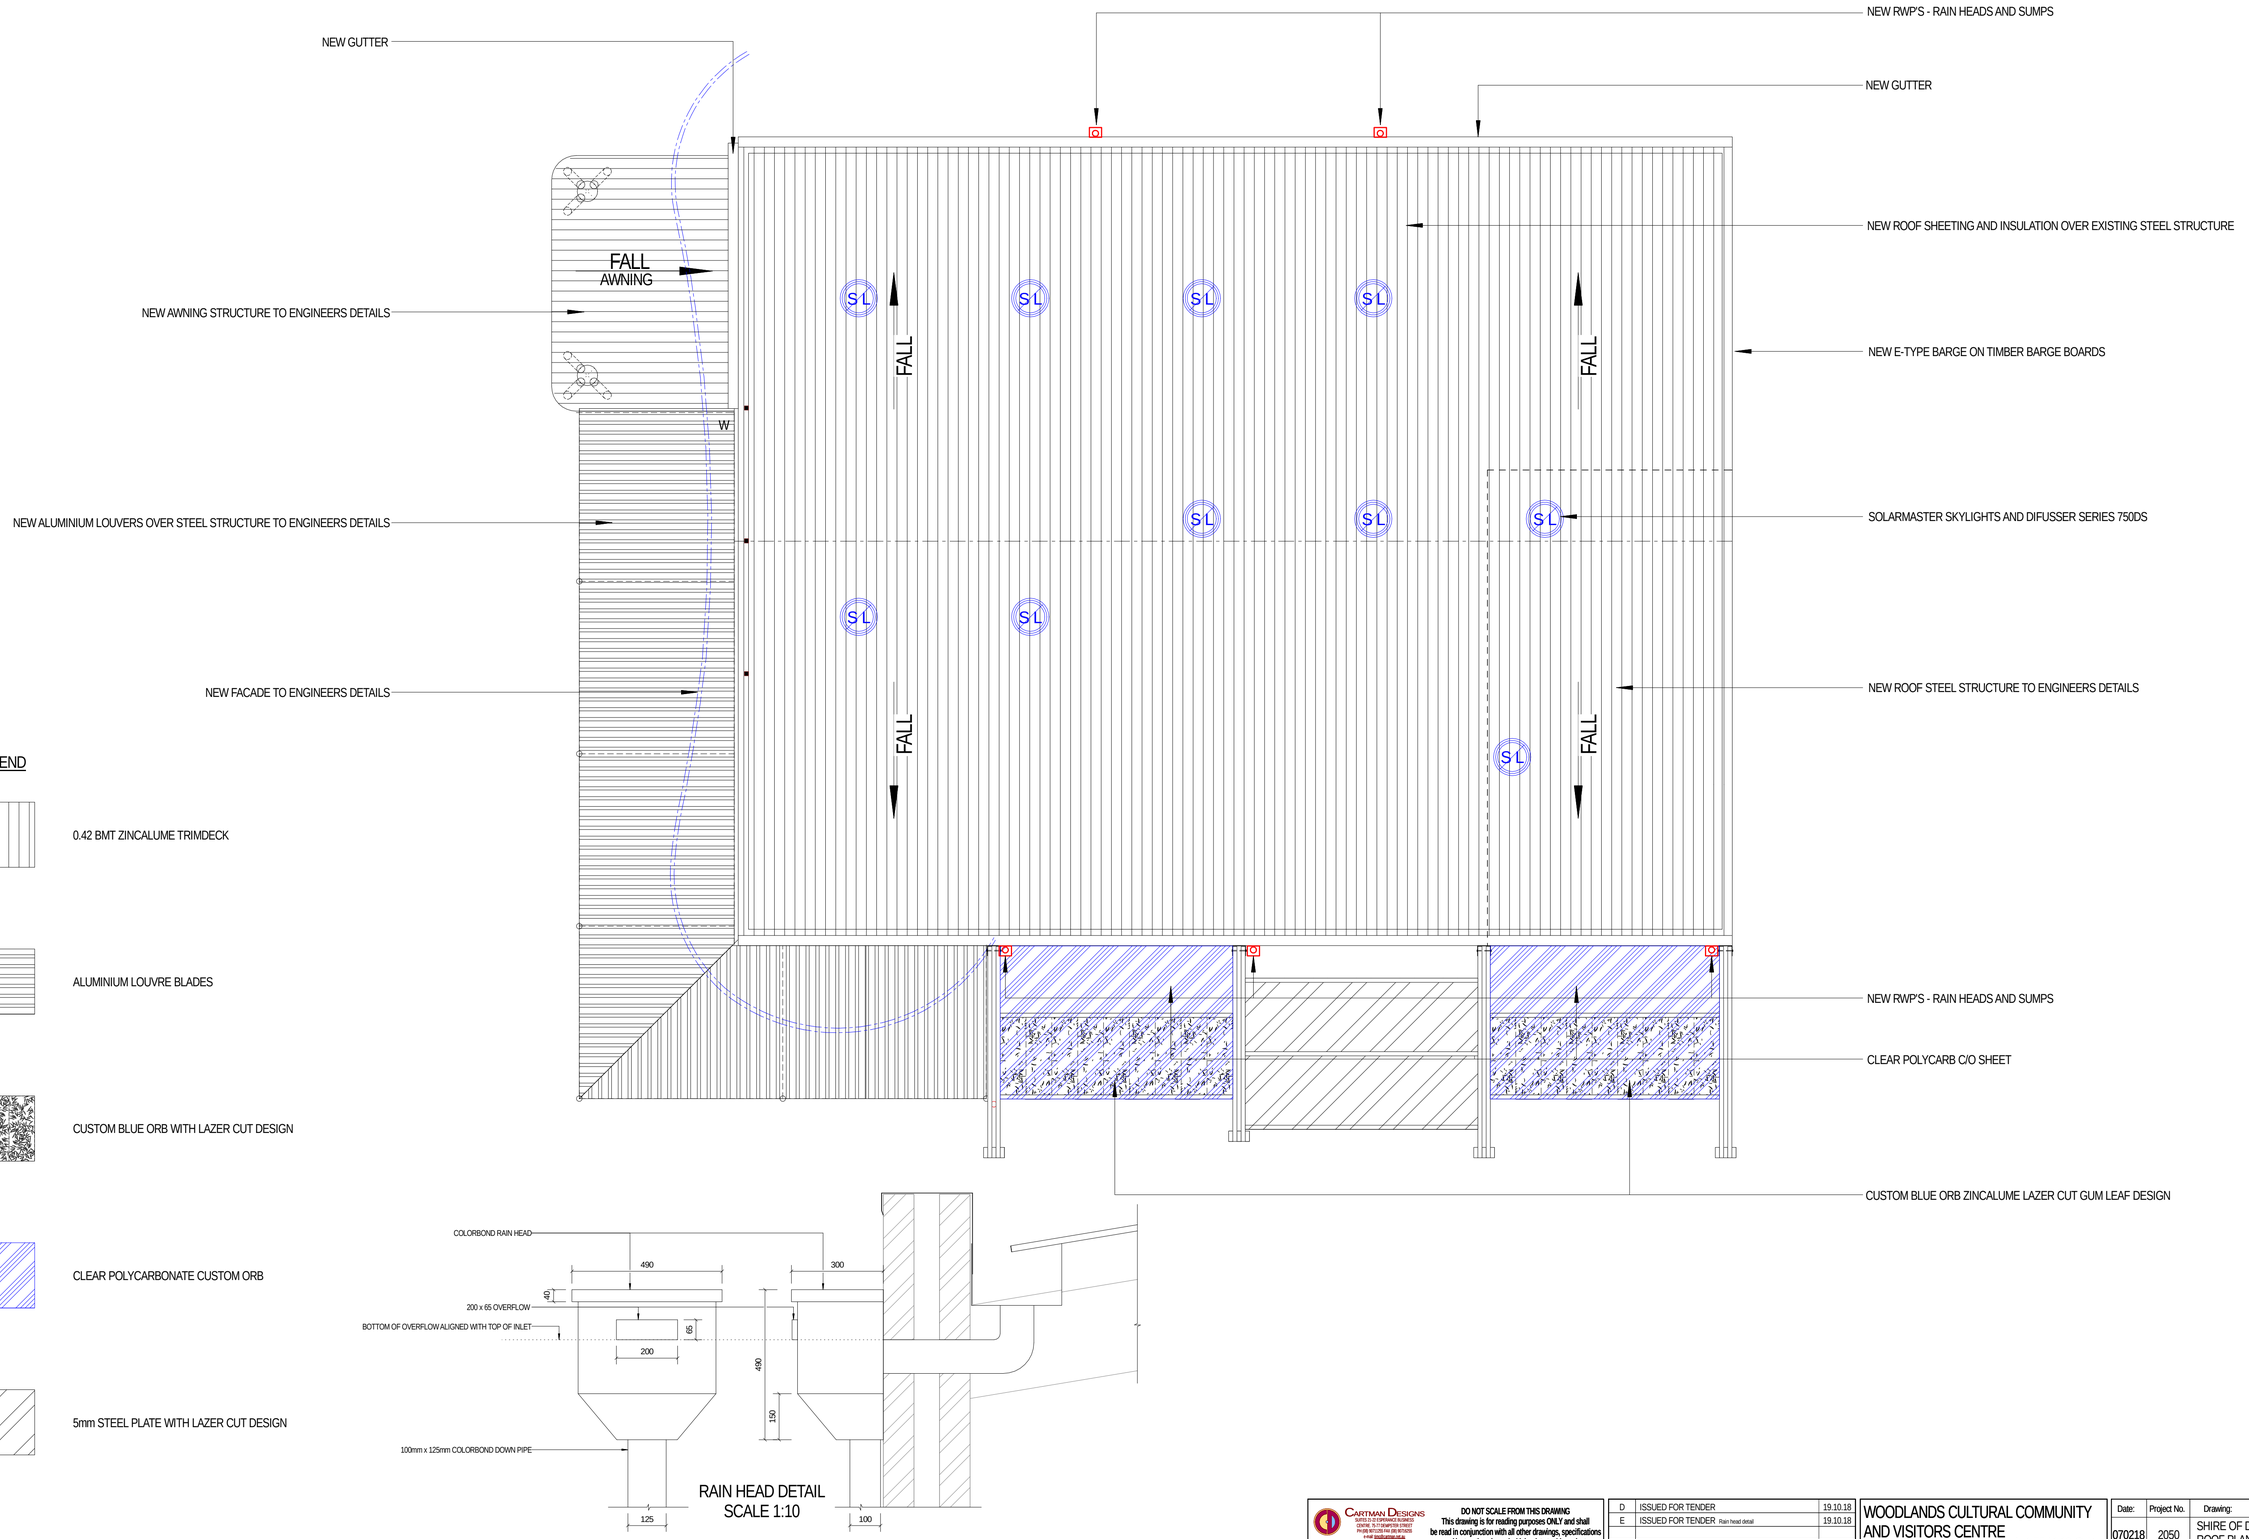

LEGEND

- 0.42 BMT ZINCALUME TRIMDECK
- ALUMINIUM LOUVRE BLADES
- CUSTOM BLUE ORB WITH LAZER CUT DESIGN
- CLEAR POLYCARBONATE CUSTOM ORB
- 5mm STEEL PLATE WITH LAZER CUT DESIGN

RAIN HEAD DETAIL
SCALE 1:10

CARTMAN DESIGNS
SUITE 21 D ESPERANCE BUSINESS CENTRE 79-77 ESPERANCE STREET PH (08) 9071 1788 FAX (08) 9076 2235 info@cartmandesigns.com.au
CARTMAN DESIGNS PTY LTD.
ACN - 117 619 729 ABN - 91 117 619 729 ATF CDPTL Since 1998

DO NOT SCALE FROM THIS DRAWING
This drawing is for reading purposes ONLY and shall be read in conjunction with all other drawings, specifications and instructions issued which relate to this project.

REV	DESCRIPTION	DATE
D	ISSUED FOR TENDER	19.10.18
E	ISSUED FOR TENDER Rain head detail	19.10.18

WOODLANDS CULTURAL COMMUNITY AND VISITORS CENTRE
Scale 1:75 / 1:10 @ A1

Date:	Project No.	Drawing:	Sheet no.
070218	2050	SHIRE OF DUNDAS ROOF PLAN / RAIN HEAD	A040