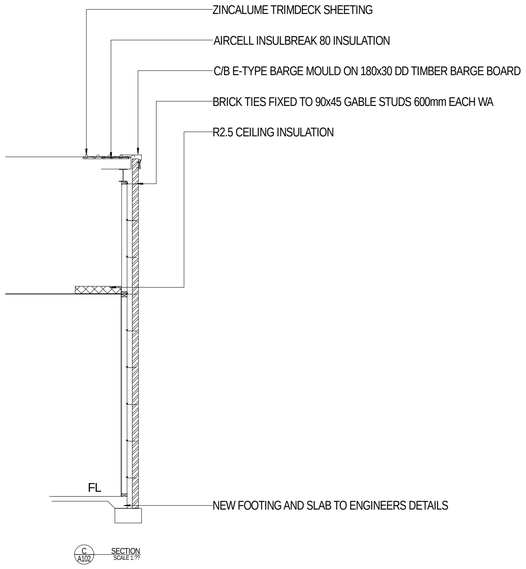

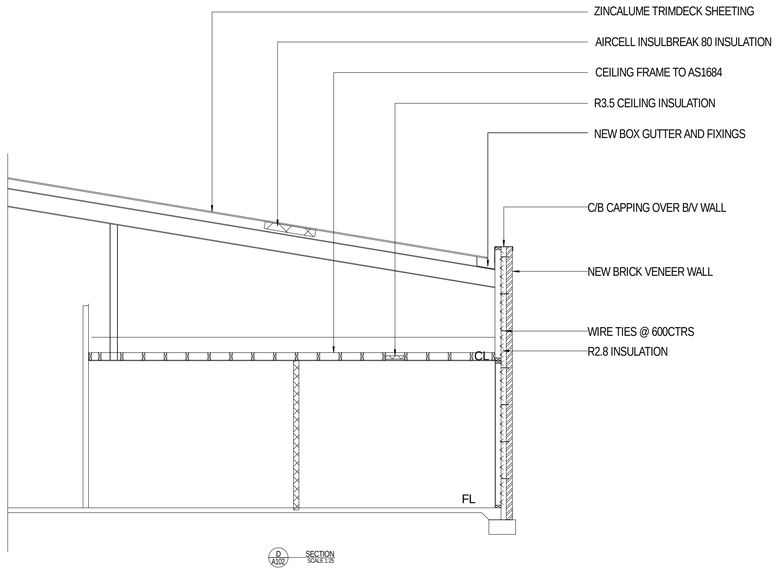

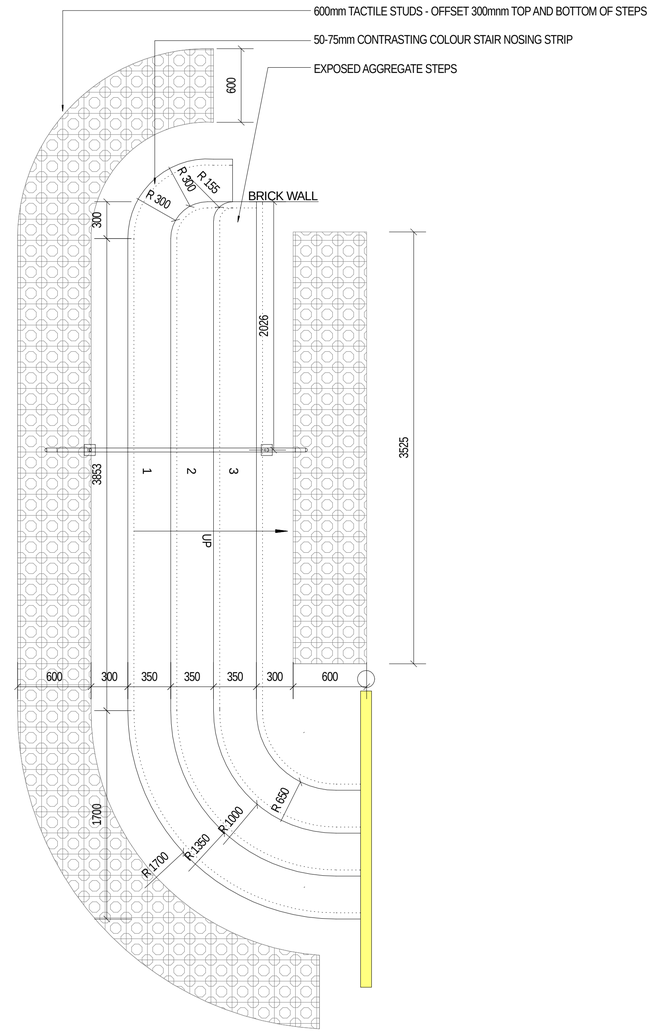

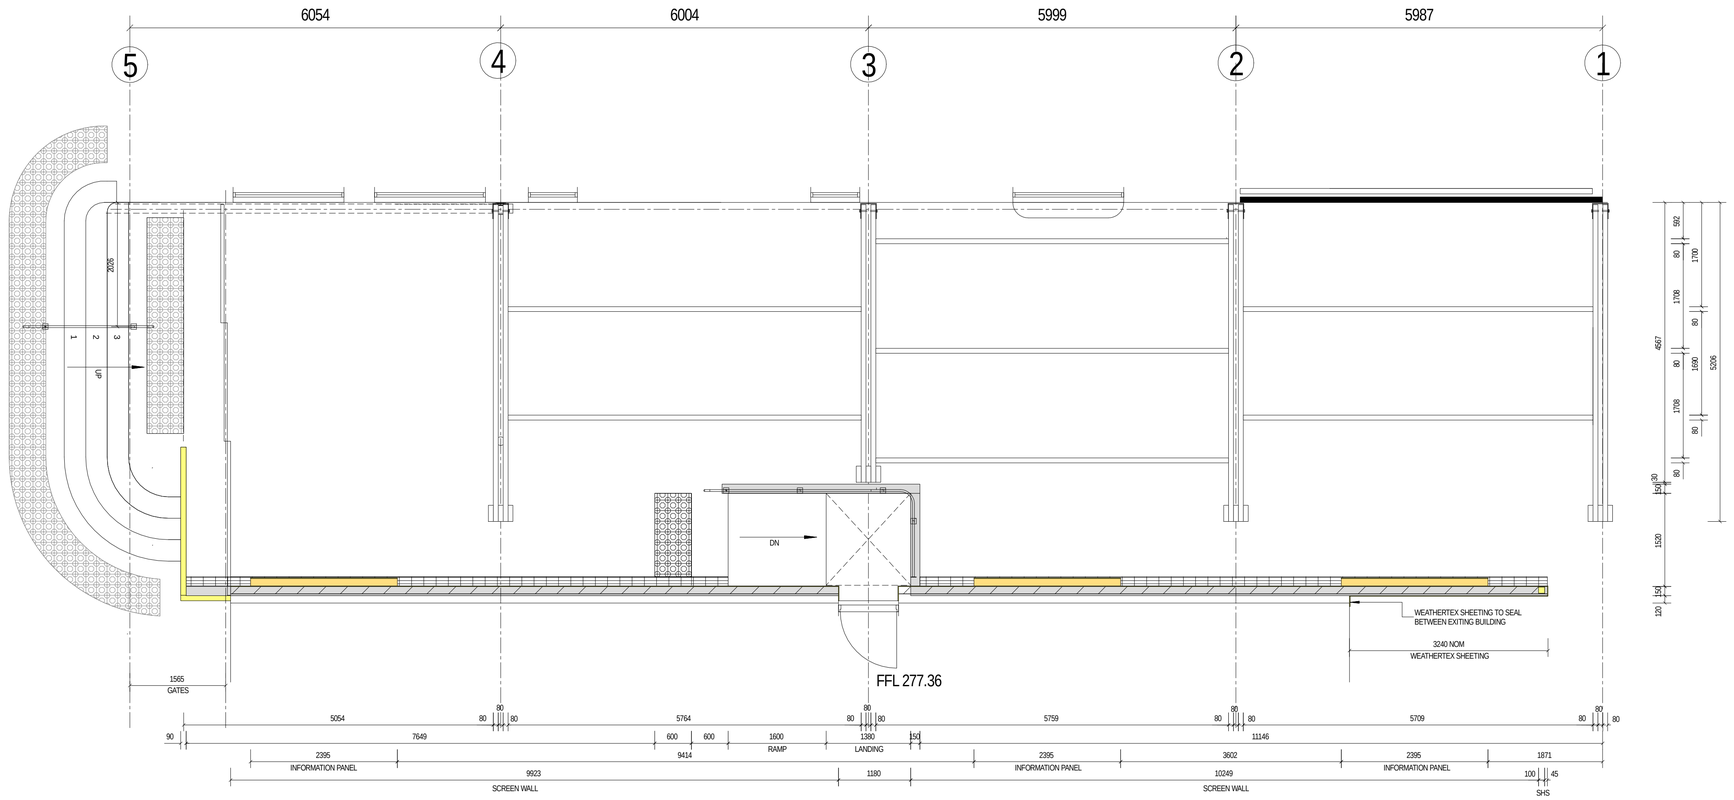

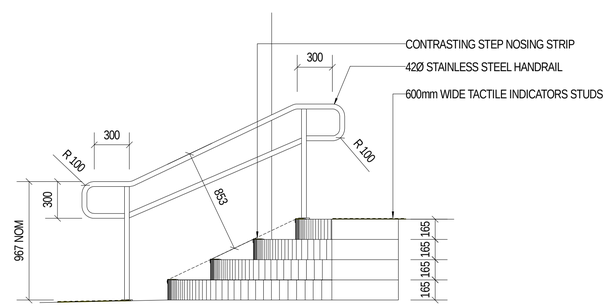

CARTMAN DESIGNS
SUITE 21-23 ESPERANCE BUSINESS CENTRE 79-81 WORCESTER STREET
PH (08) 9772 5570 FAX (08) 9772 5575
e-mail: [redacted]
CARTMAN (WA) PTY. LTD.
ACN - 111 525 726 ABN - 94 111 525 726 PO Box 1966

DO NOT SCALE FROM THIS DRAWING
This drawing is for reading purposes ONLY and shall be read in conjunction with all other drawings, specifications and instructions issued which relate to this project.

REV	DESCRIPTION	DATE
D	ISSUED FOR TENDER	10.10.18

WOODLANDS CULTURAL COMMUNITY AND VISITORS CENTRE
Scale 1:50 1:20 @ A1

Date:	Project No.	Drawing:	Sheet no.
070218	2050	SHIRE OF DUNDAS EXT STRUCTURES 1 of 2	A070