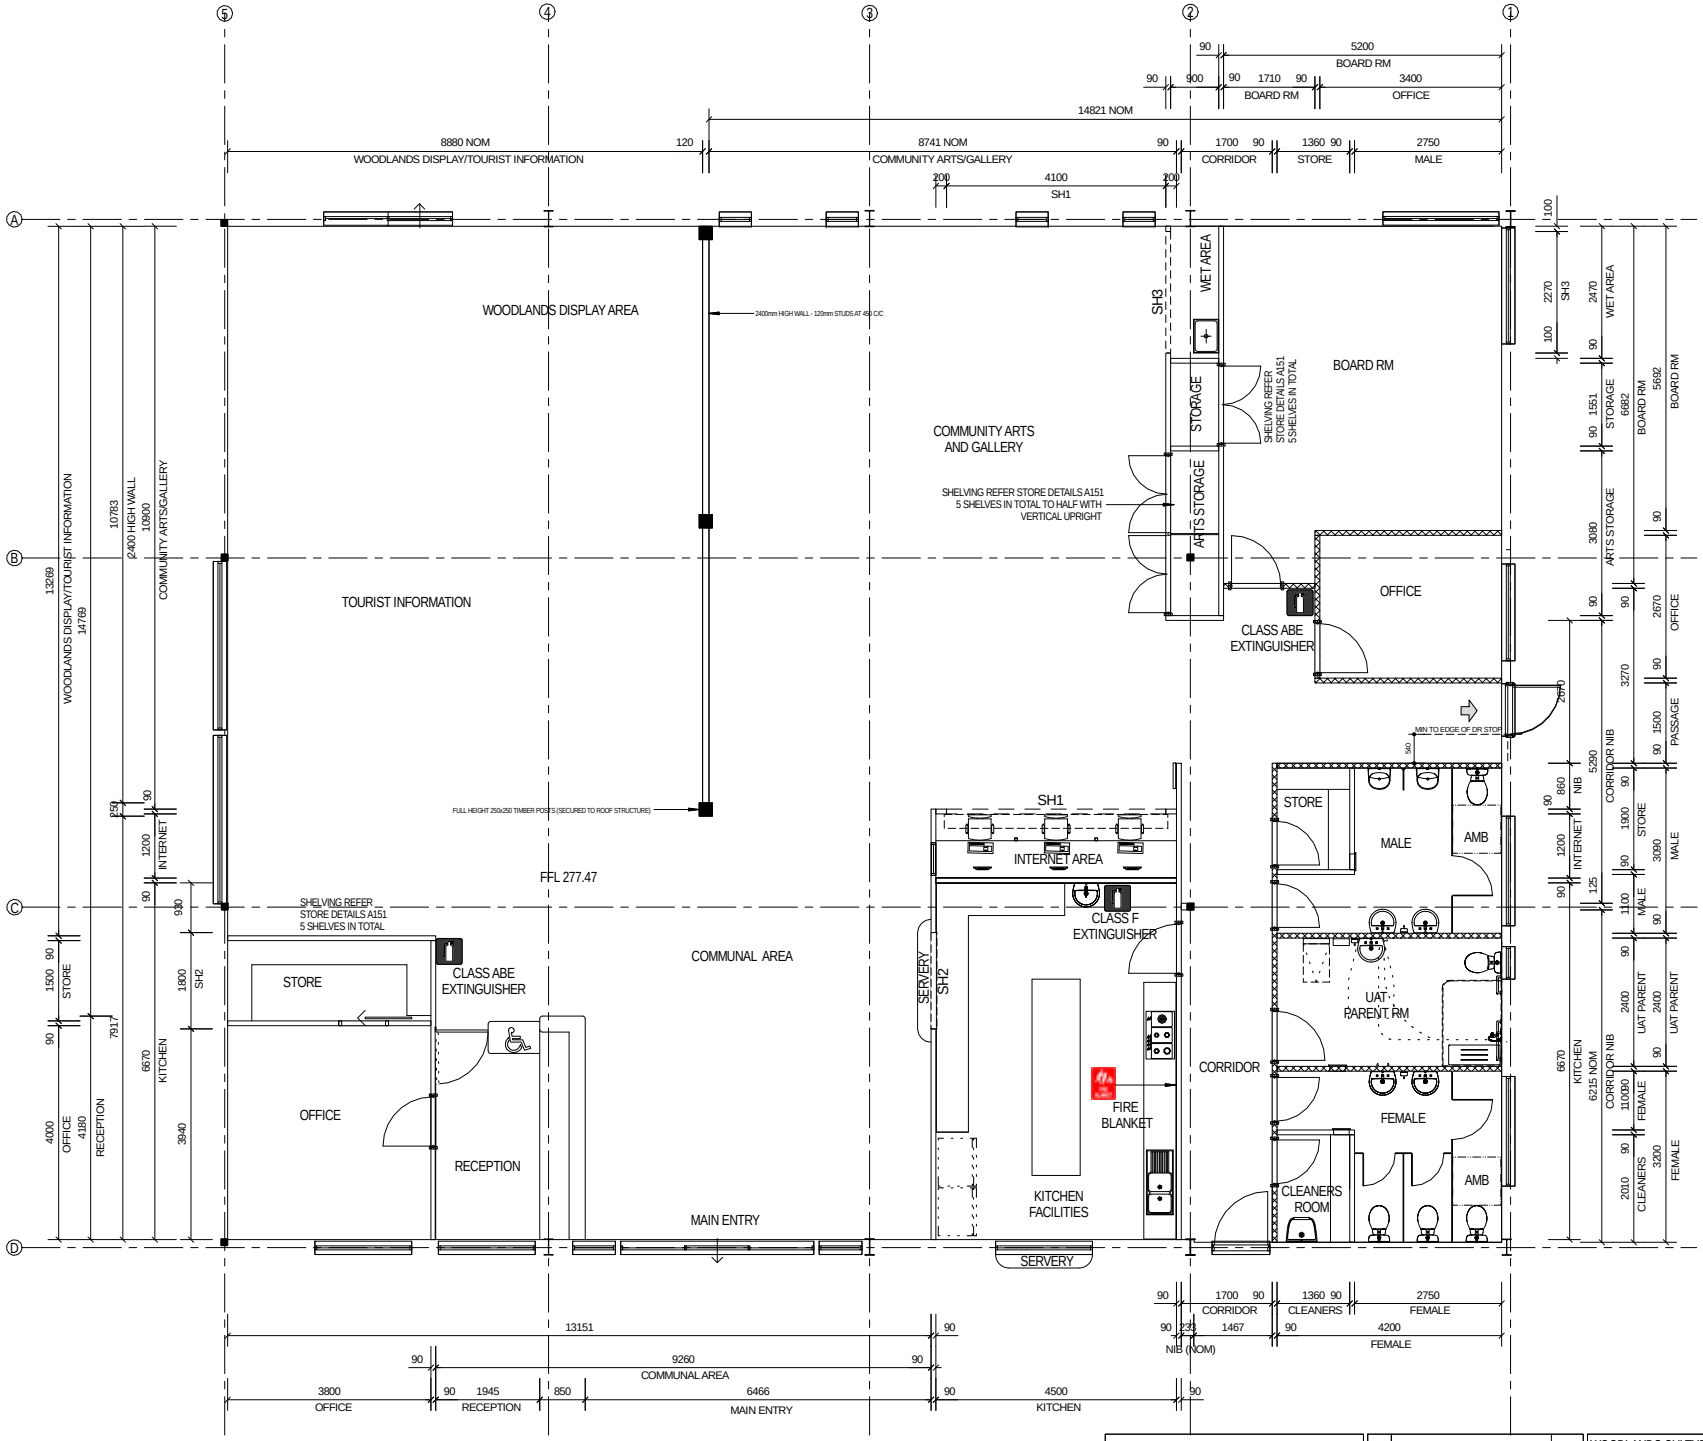

CARTMAN DESIGNS

DO NOT SCALE FROM THIS DRAWING
This drawing is for reading purposes ONLY and shall be read in conjunction with all other drawings, specifications and instructions issued which relate to this project.

REV	DESCRIPTION	DATE
E	ISSUED FOR TENDER	01.11.18
C	Removed alcove-relocated rear door	19.9.18
B	FOR CONSULTANTS	17.9.18

WOODLANDS CULTURAL COMMUNITY AND VISITORS CENTRE

Scale 1:100 @ A1

Date:	Project No.	Drawing:	Sheet no.
070218	2050	SHIRE OF DUNDAS WALL DIMENSIONS	A103