NOTE
ALL VENTS TO TERMINATE
300mm ABOVE ROOF LEVEL
c/w VERMIN PROOF COWL

NOTE
EXISTING & NEW ROOFS NOT DOCUMENTED.
STORMWATER TO BE CONFIRMED

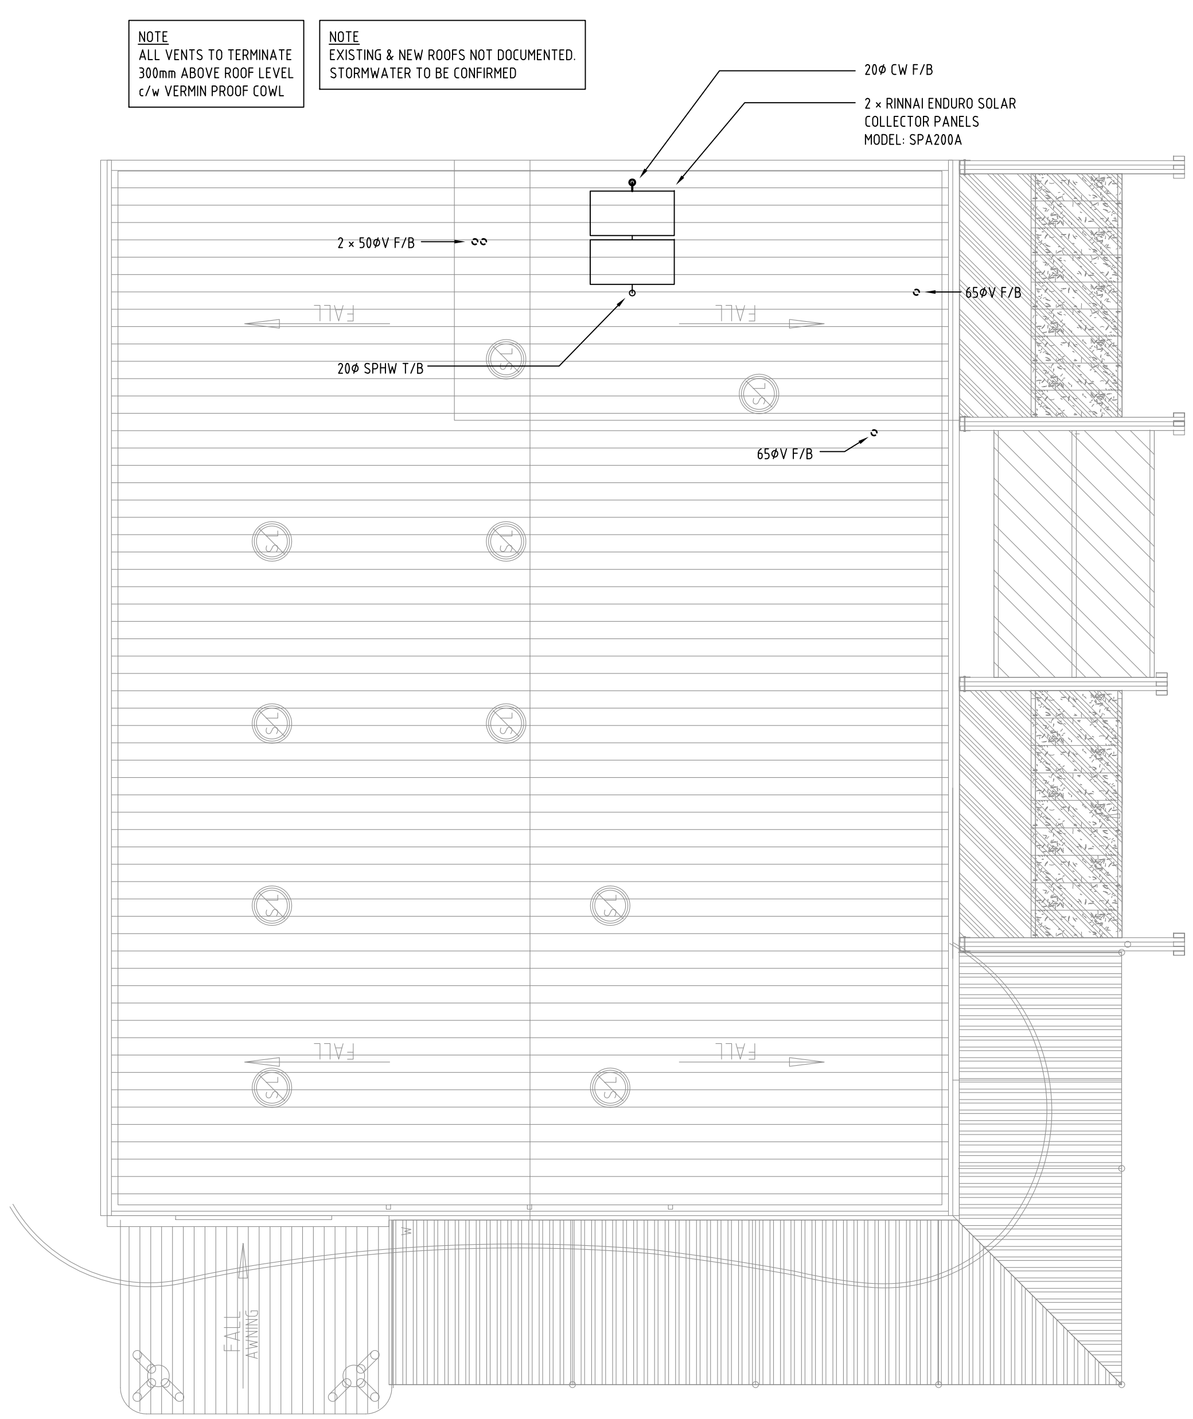

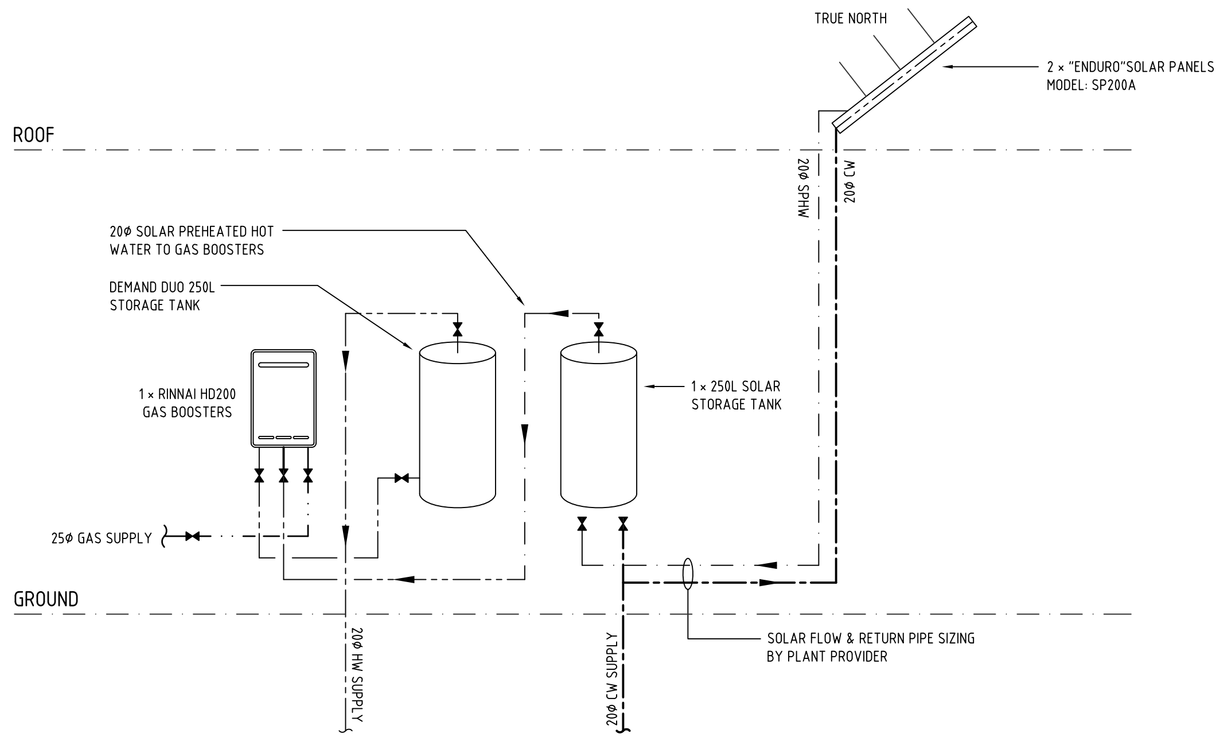

NOT FOR CONSTRUCTION

REV NO.	AMENDMENT	DATE	REV NO.	AMENDMENT	DATE
A	REVISED TENDER ISSUE	18.10.18			
Ø	TENDER ISSUE	12.10.18			
P1	PRELIMINARY ISSUE	22.08.18			

ARCHITECT:
CARTMAN DESIGNS
SUITES 21-22 ESPERANCE BUSINESS
CENTRE. 75-77 DEMPSTER STREET
PH (08) 9071255 FAX (08) 9071 8255
e-mail: tmc@cartman.net.au

NJMdesign
consulting engineers
NJM Design Pty Ltd
ABN 50 454 051 452
Level 12, 461 Bourke St, Melbourne VIC 3000
Tel: (03) 9600 4400
Fax: (03) 9600 4170
Email: mail@njmdesign.com.au
Internet: www.njmdesign.com.au

PROJECT:
SHIRE OF DUNDAS WOODLANDS CULTURAL
COMMUNITY AND VISITORS CENTRE PROJECT
80 PRINSEP STREET, NORSEMAN WA 6443

FOR:
CARTMAN WA PTY, LTD

WORK STAGE: TENDER
DATE: AUGUST 2018
DESIGNED/DRAWN: JLR/BT
SCALE: 1:100 @ A1

TITLE:
HYDRAULICS SERVICES
ROOF PLAN
SEWER, STORMWATER & WATER LAYOUT

PROJECT NO:	NO. OF SHEETS
5460	4 of 4
DRAWING NO:	REVISION:
H04	A