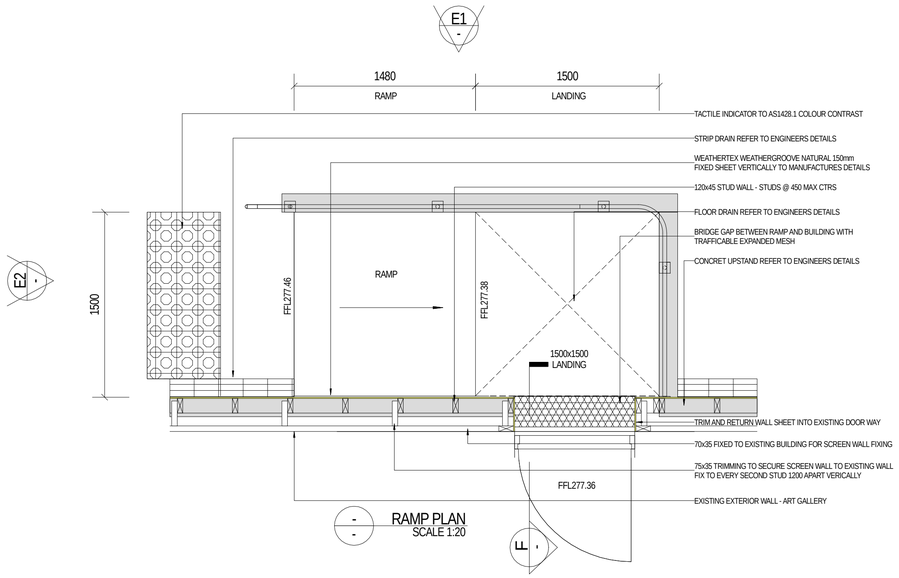


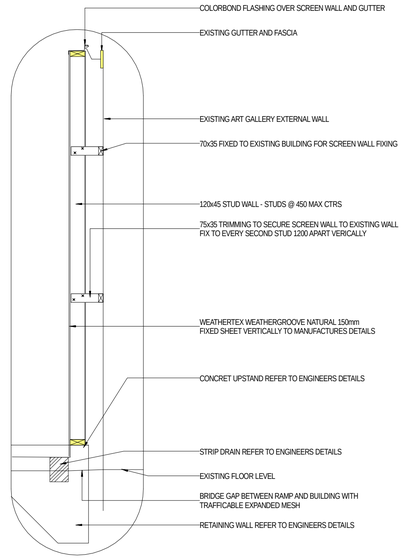


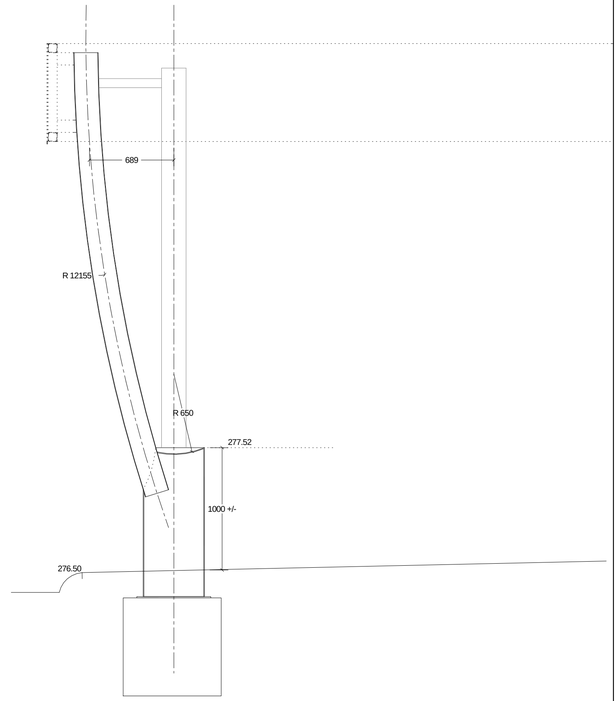


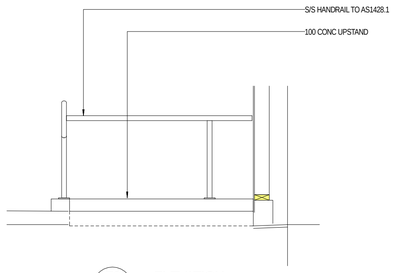


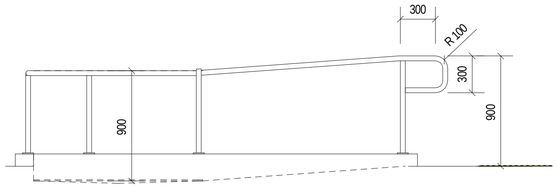


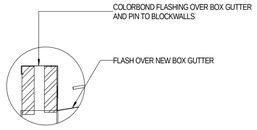


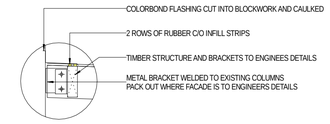


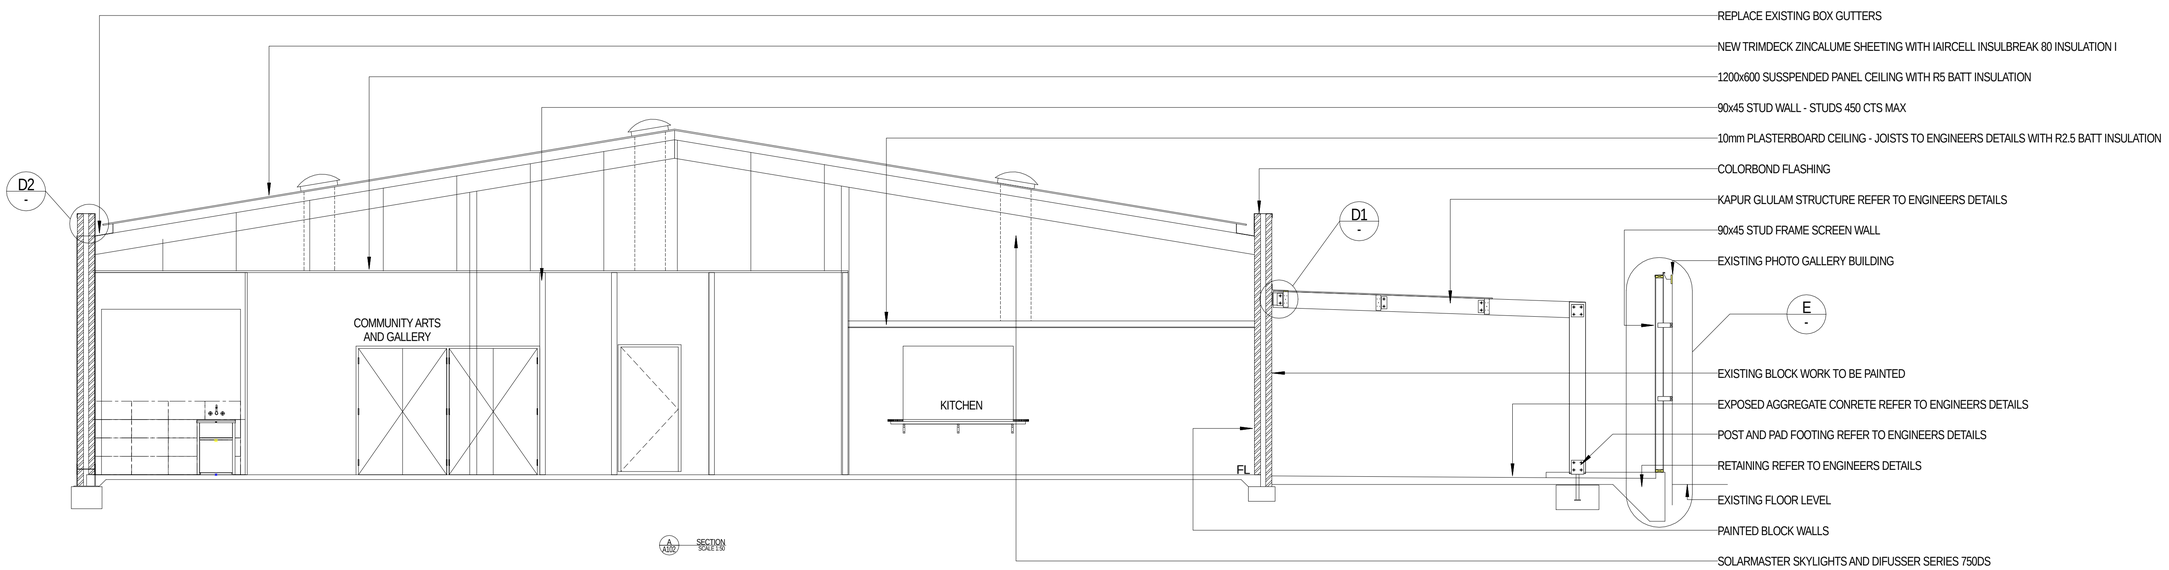


CARTMAN DESIGNS
SUITE 5 & 6 CLIFFMONT BUSINESS CENTRE 15 CLIFFMONT ROAD
CRAIGIE WA 6025
PHONE (08) 9273 2255 FAX (08) 9273 2233
e-mail: lou@cartman.net.au
CARTMAN DMN PTY. LTD.
ACN : 117 423 739 ABN : 99 117 423 739 P.O. Box 1666

DO NOT SCALE FROM THIS DRAWING
This drawing is for reading purposes ONLY and shall be read in conjunction with all other drawings, specifications and instructions issued which relate to this project.

| REV | DESCRIPTION | DATE |
|---|---|---|
| D | ISSUED FOR TENDER | 22.10.18 |

WOODLANDS CULTURAL COMMUNITY AND VISITORS CENTRE
Scale 1:100 @ A1

| Date: | Project No. | Drawing: | Sheet no. |
|---|---|---|---|
| 070218 | 2050 | SHIRE OF DUNDAS SECTION & DETAILS 1 of 2 | A130 |